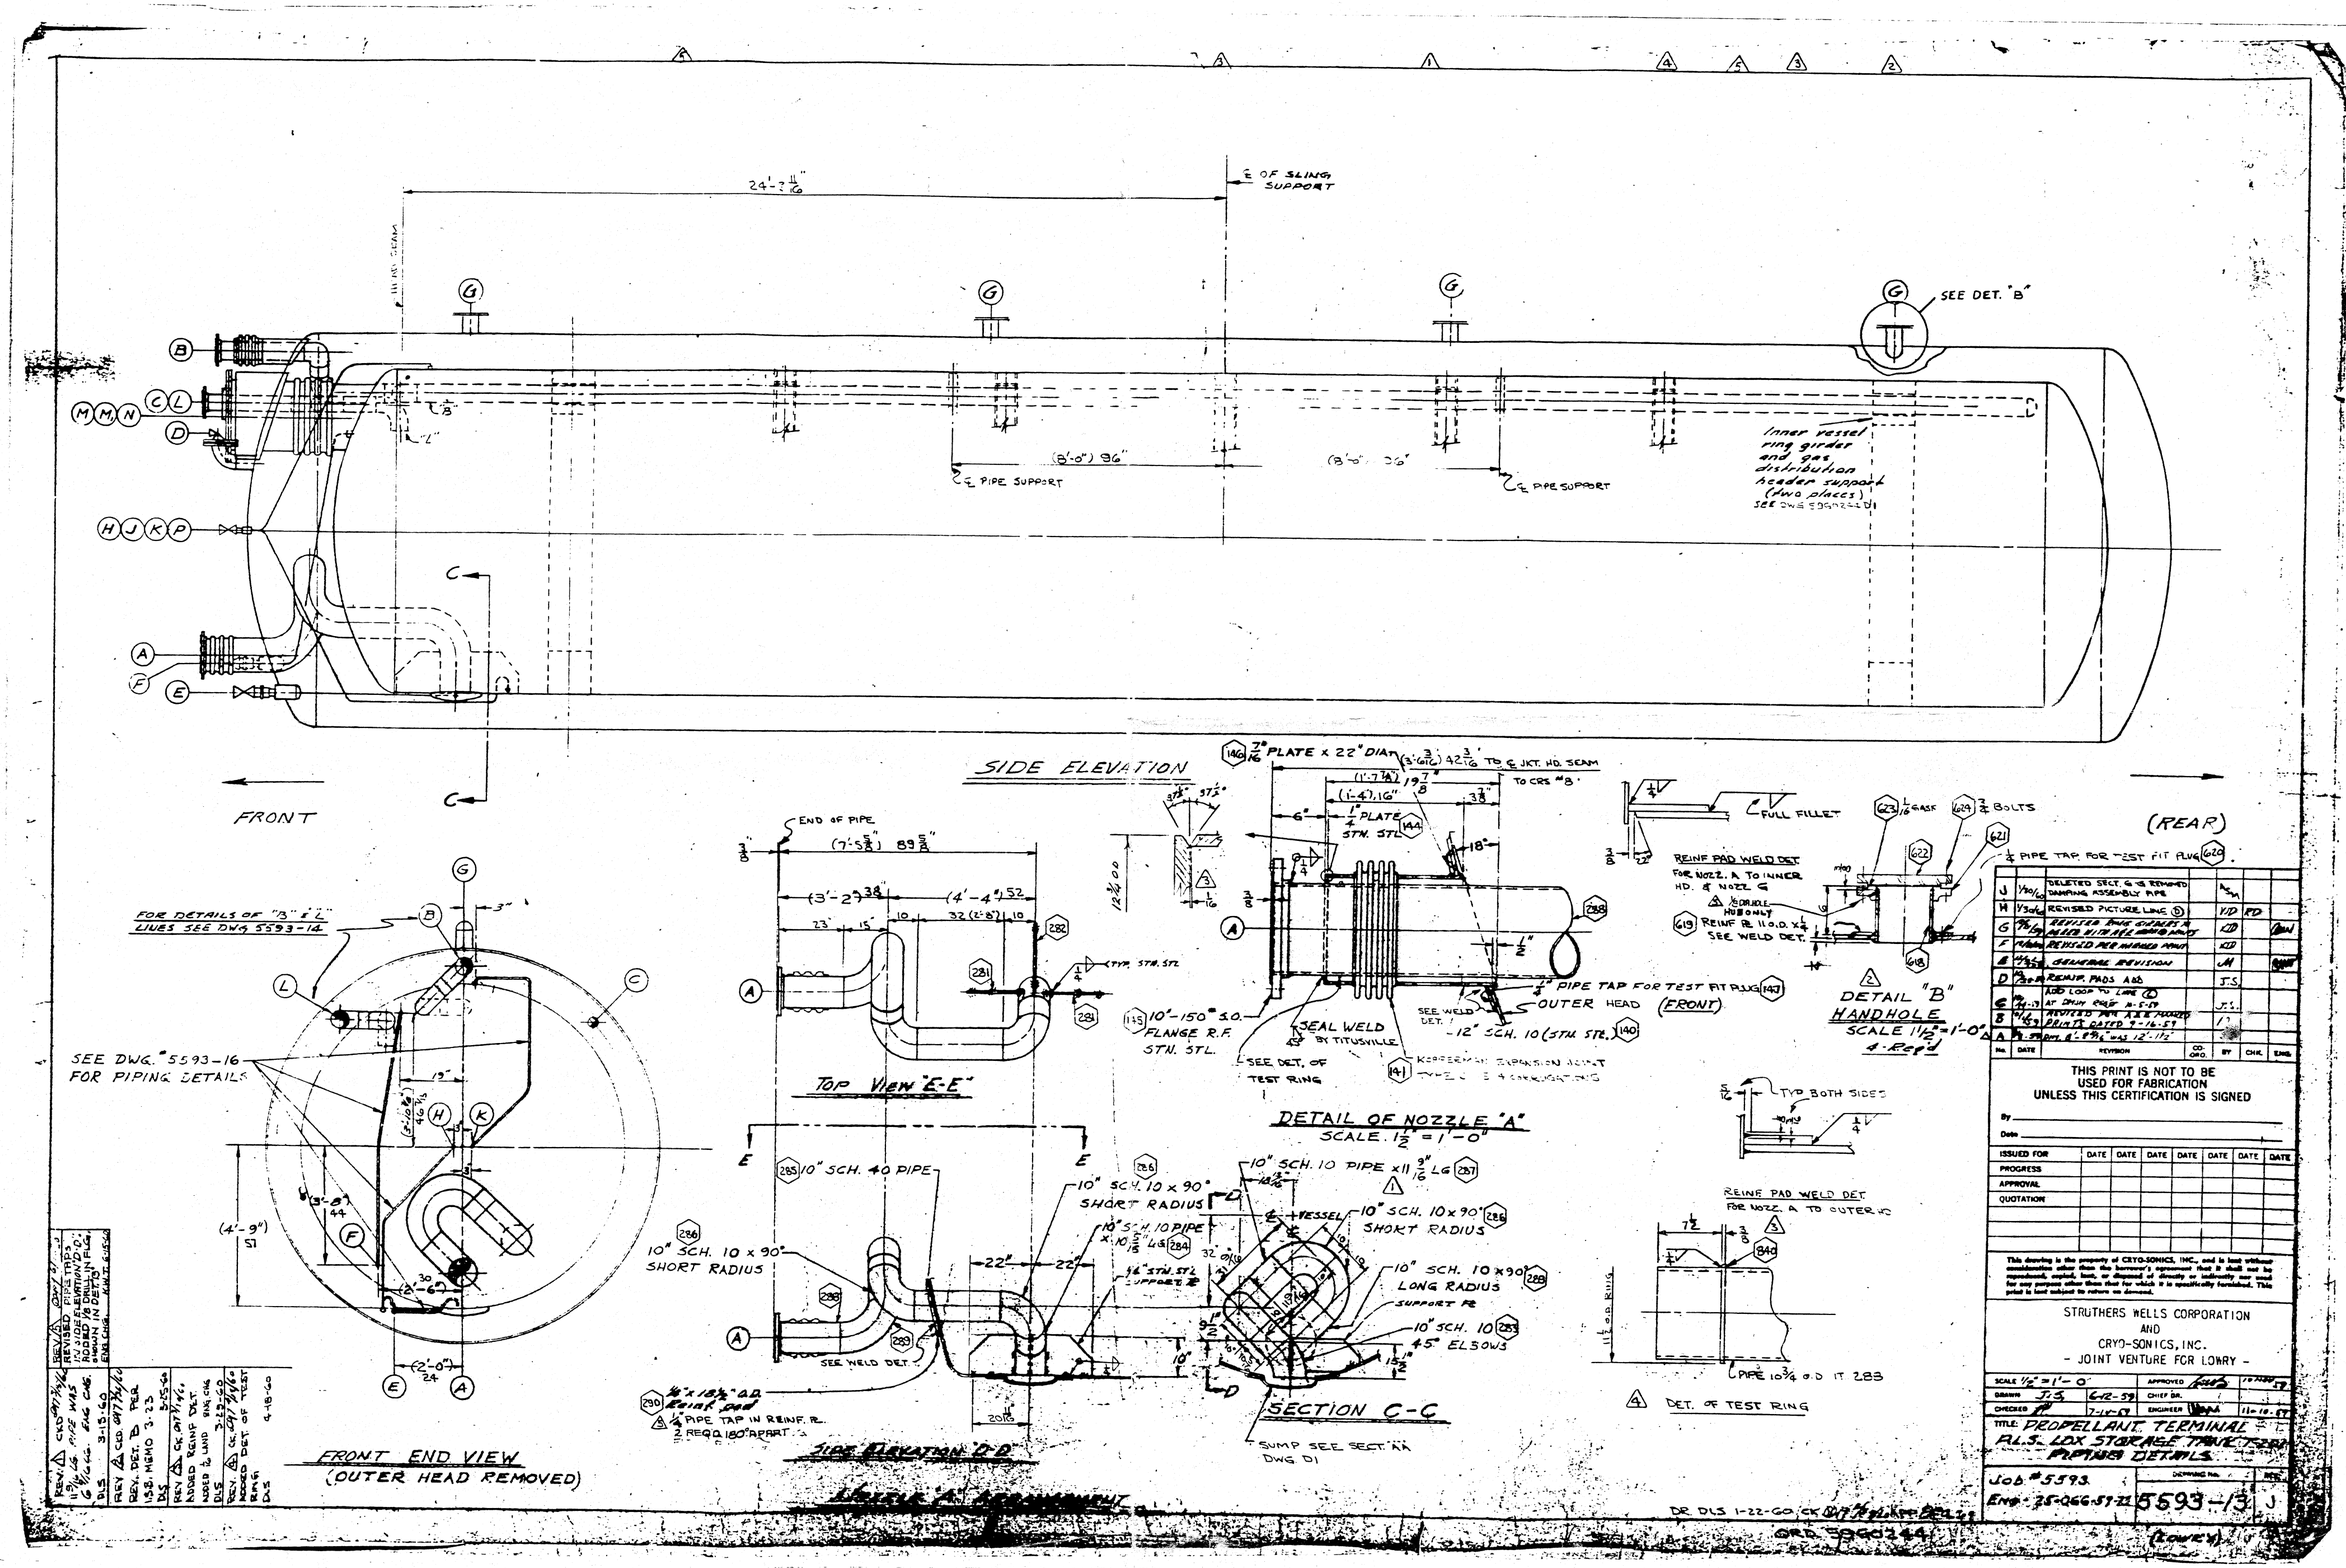

Enclosure II