NOTICE: THIS DOCUMENT CONTAINS SPECIFICATIONS, OR OTHER DATA AND WORK THAT MAY INCLUDE, BUT NOT BE LIMITED TO, DATA, SPECIFICATIONS, DRAWINGS, COMPUTER SOFTWARE, OR OTHER DATA OR WORK PRODUCED BY OR PROVIDED TO, OR ON BEHALF OF, THE MARSHALL SPACE FLIGHT CENTER (MSFC) OR THE NATIONAL AERONAUTICS AND SPACE ADMINISTRATION (NASA) ("MSFC DATA") THAT MAY BE SUBJECT TO EXPORT CONTROL UNDER THE EXPORT ADMINISTRATION REGULATIONS ("EAR") OR THE INTERNATIONAL TRAFFIC IN ARMS REGULATIONS ("ITAR"). THIS DOCUMENT OR OTHER MSFC DATA MAY BE SUBJECT TO EXPORT CONTROL UNDER THE EAR OR ITAR. THE RECIPIENT OF THIS DOCUMENT OR OTHER MSFC DATA IS RESPONSIBLE FOR ENSURING THAT ANY EXPORT OR DISCLOSURE OF THIS DOCUMENT OR OTHER MSFC DATA TO A FOREIGN NATIONAL OR, IF NOT A FOREIGN NATIONAL, TO A FOREIGN ENTITY OR FOREIGN COUNTRY COMPLIES WITH THE EAR OR ITAR.

REVISIONS			
SYM	DESCRIPTION	DATE	APPROVAL

TOP VIEW OF FLOOR INSERT PATTERN LOCATION IN BUILDING 4550

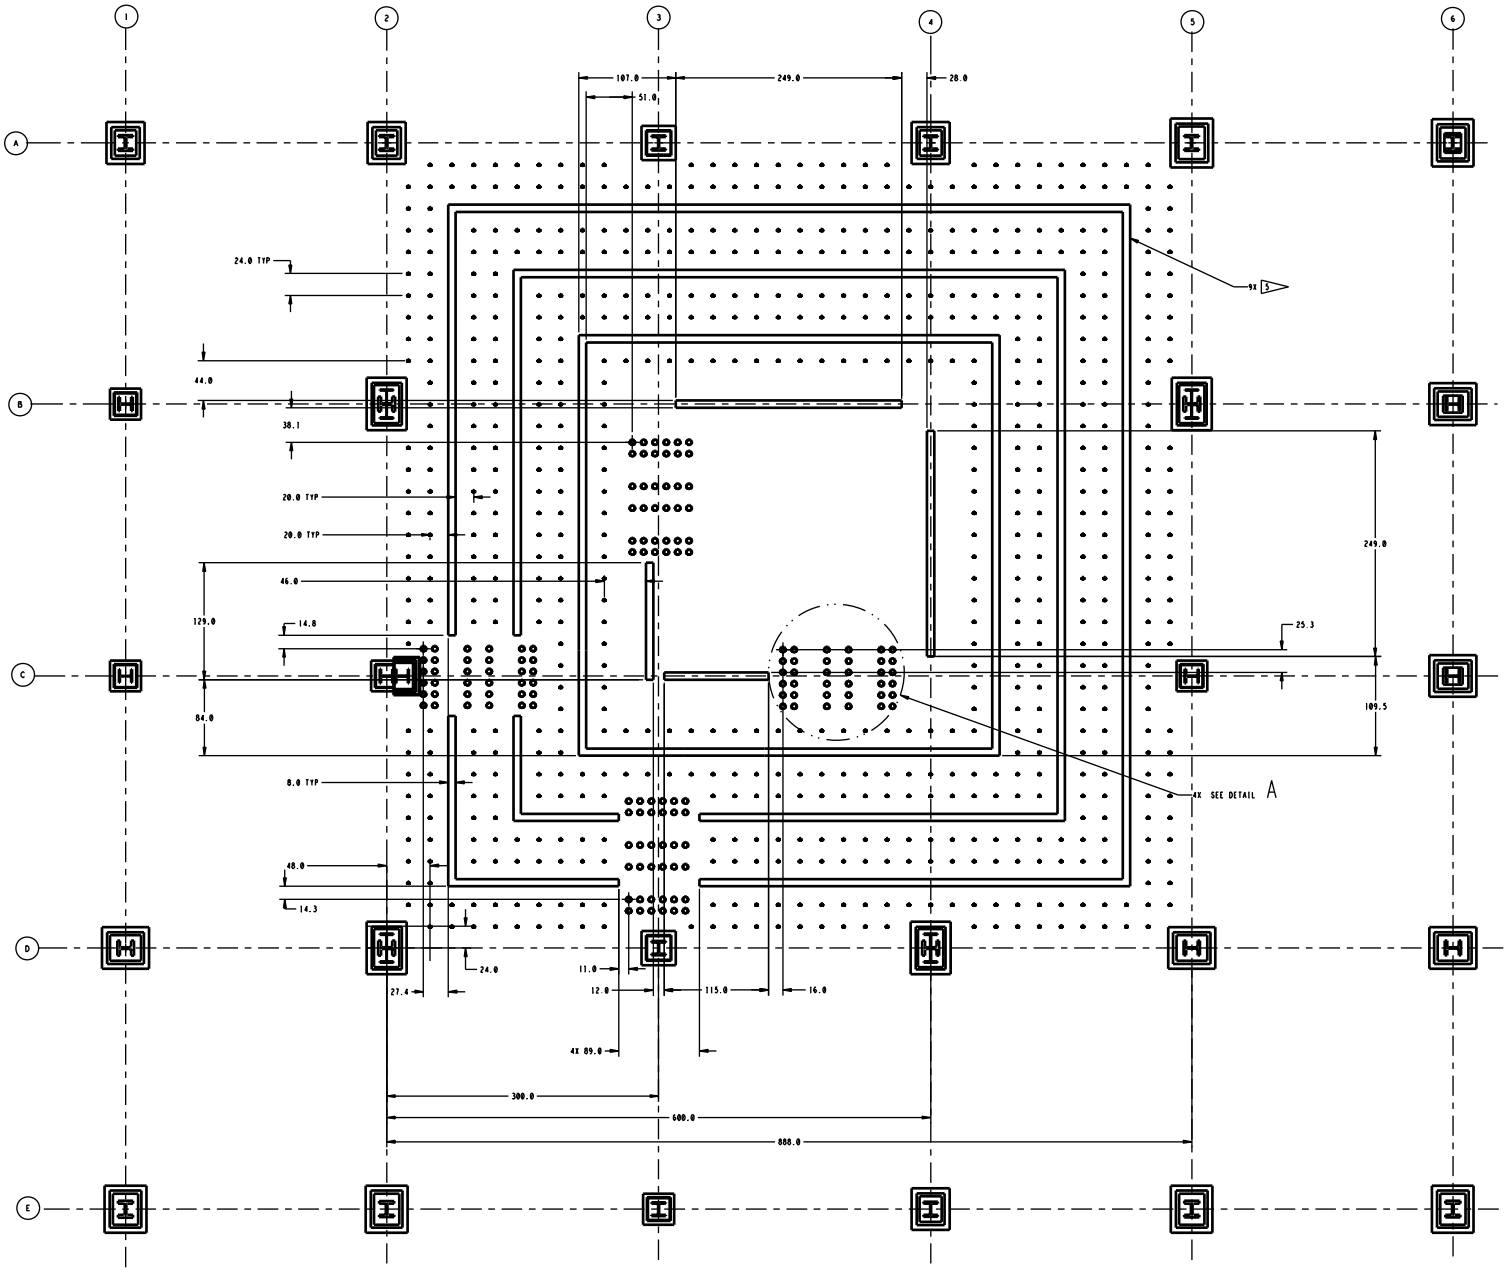

NOTES:

1. INSERTS LOCATED 36 ROWS X 36 ROWS.
2. SPACING OF INSERTS @ 24" TYPICAL.
3. INSERTS ARE Ø2.5" STAINLESS STEEL AND HAVE A 7/8" HEX HEAD BOLT/ DEPTH UNKNOWN.
2. STEEL PIPE Ø6" O.D. AND .5" WALL THICKNESS EMBEDDED IN CONCRETE FLUSH WITH THE SURFACE.
3. 8" T-BEAM EMBEDDED IN CONCRETE AND FLUSH WITH THE SURFACE / DEPTH UNKNOWN.

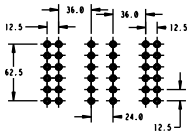

4 DETAIL A
SCALE 1/50

SCALE 1/50

UNLESS OTHERWISE SPECIFIED (DIMENSIONS ARE IN INCHES) TOLERANCES ARE: FRACTIONS ± 1/16, DECIMALS .X ± .5, .XX ± .03, .XXX ± .010, ANGLES ± 1°, ± 2°. DO NOT SCALE DRAWING		FLOOR INSERTS LAYOUT IN BUILDING 4550	SPECIAL EQUIPMENT DESIGN BRANCH GEORGE C. MARSHALL SPACE FLIGHT CENTER NATIONAL AERONAUTICS AND SPACE ADMINISTRATION HUNTSVILLE, ALABAMA
LOCATION: BUILDING 4550		DRAWN BY: JEFF SHEPHERD	DATE: 2008-07-01
NEXT ASSEMBLY:	LAST DETAIL, SECTION, OR VIEW LETTER USED:	SCALE: NOTED	SIZE: E
		SHEET 1 OF 1	