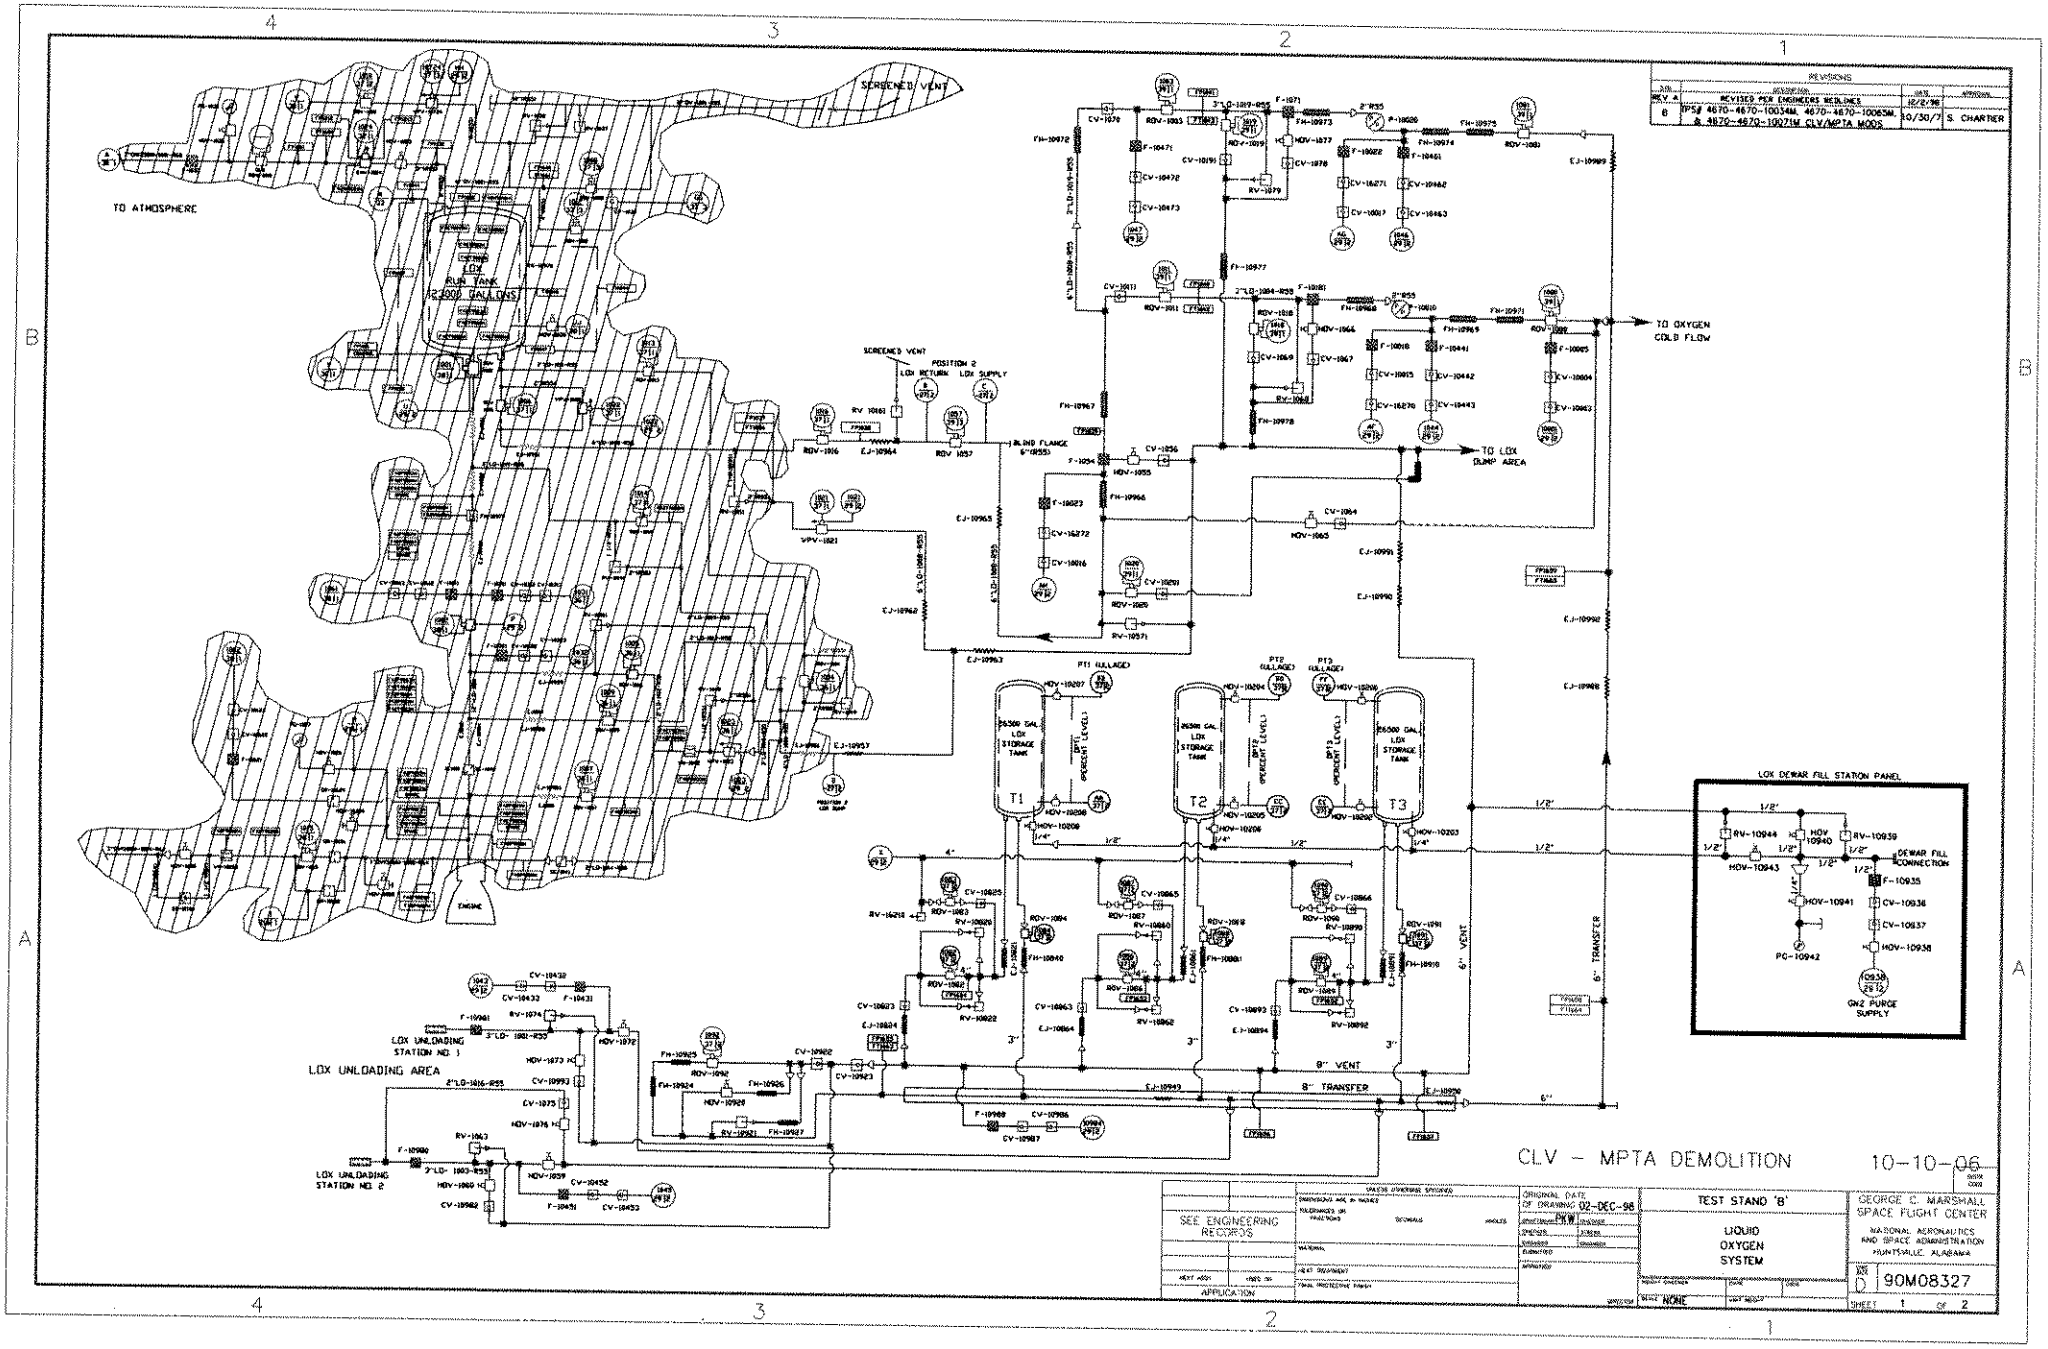

REVISIONS
REV. A REVISED PER ENGINEERS REDLINES 12/2/98
B TPS# 4670-4670-10034M, 4670-4670-10065M, & 4670-4670-10071M CLV/MPTA MODS 10/30/7 S. CHARTIER
TO ATMOSPHERE
SCREENED VENT
LOX RUN TANK 12,000 GALLONS
TO OXYGEN COLD FLOW
TO LOX DUMP AREA
LOX DEWAR FILL STATION PANEL
DEWAR FILL CONNECTION
GN2 PURGE SUPPLY
LOX UNLOADING AREA
LOX UNLOADING STATION NO. 1
LOX UNLOADING STATION NO. 2
8" VENT
8" TRANSFER
6" VENT
6" TRANSFER
CLV - MPTA DEMOLITION
10-10-06
SEE ENGINEERING RECORDS
ORIGINAL DATE OF DRAWING 02-DEC-98
TEST STAND 'B'
LIQUID OXYGEN SYSTEM
GEORGE C. MARSHALL SPACE FLIGHT CENTER
NATIONAL AERONAUTICS AND SPACE ADMINISTRATION
HUNTSVILLE, ALABAMA
90M08327
SHEET 1 OF 2

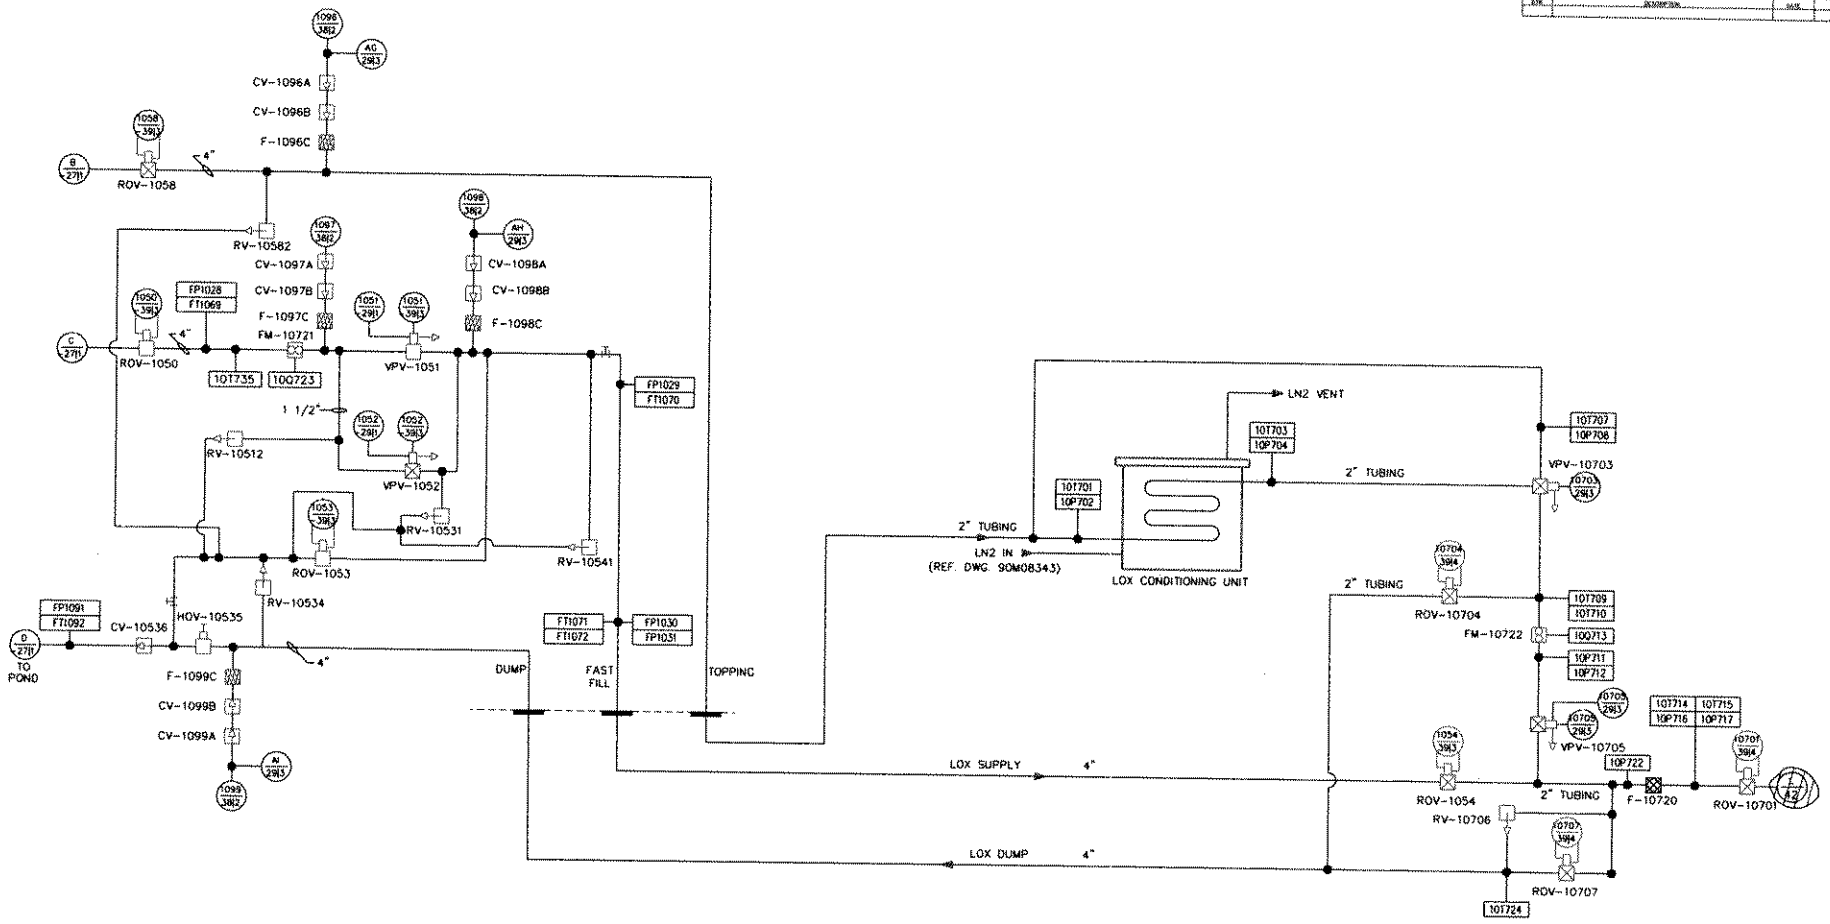


CLV – MPTA DEMOLITION 10-10-06

SEE ENGINEERING RECORDS

ORIGINAL DATE OF DRAWING 16-JAN-98

TEST STAND 'B'

ATLAS II AR LOX SYSTEM

GEORGE C. MARSHALL SPACE FLIGHT CENTER
NATIONAL AERONAUTICS AND SPACE ADMINISTRATION
HUNTSVILLE, ALABAMA

SIZE D 90M08327

SHEET 2 OF 2